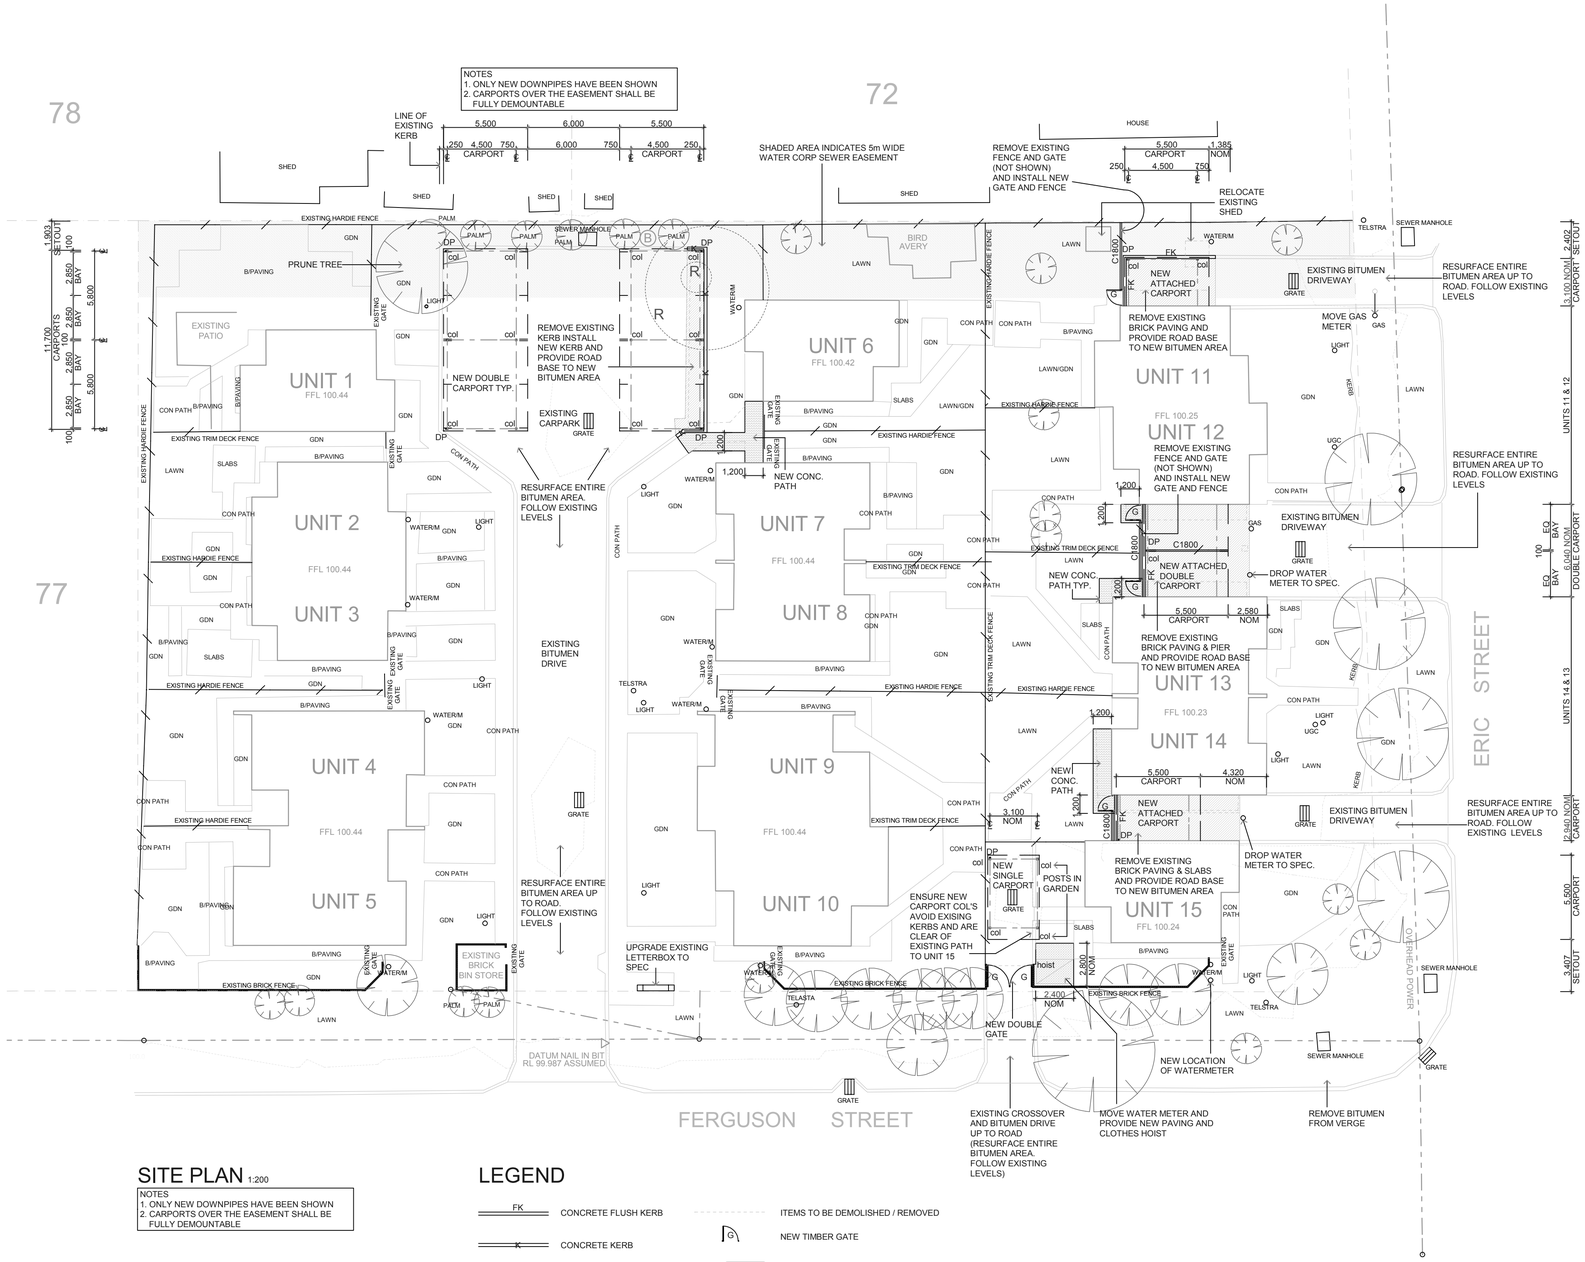

SITE PLAN 1:200

NOTES
1. ONLY NEW DOWNPIPES HAVE BEEN SHOWN
2. CARPORTS OVER THE EASEMENT SHALL BE FULLY DEMOUNTABLE

LEGEND

- FK — CONCRETE FLUSH KERB
- K — CONCRETE KERB
- C1800 — NEW COLORBOND FENCE HEIGHT NOTED
- EXISTING FENCE
- EXISTING TREE TO REMAIN
- R — TREE TO BE REMOVED
- B — NEW BOLLARD LIGHT
- ITEMS TO BE DEMOLISHED / REMOVED
- G — NEW TIMBER GATE
- EXISTING SEWER EASEMENT
- NEW ROAD BASE & BITUMEN
- NEW CONCRETE PAVING
- NEW BRICK PAVING

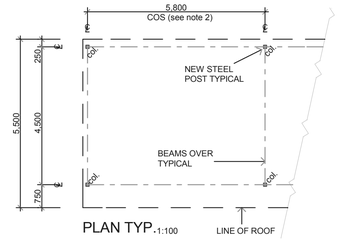

PLAN TYP. 1:100

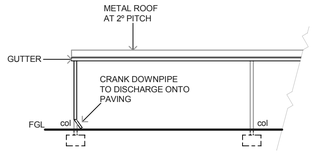

BACK ELEVATION TYP. 1:100

NEW DOUBLE CARPORT

FOR ATTACHED DOUBLE CARPORT SEE NOTE 3

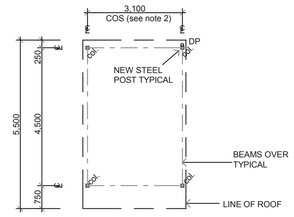

PLAN TYP. 1:100

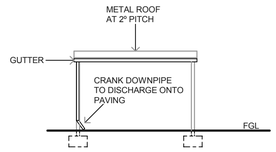

BACK ELEVATION TYP. 1:100

NEW SINGLE CARPORT

FOR ATTACHED CARPORT SEE NOTE 3

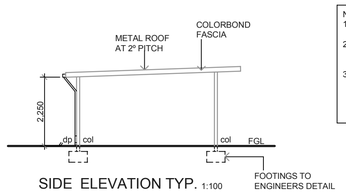

SIDE ELEVATION TYP. 1:100

NOTES:
1. CARPORT STRUCTURAL DETAILS BY CARPORT MANUFACTURER
2. CHECK ON SITE WIDTH OF CARPORTS AND ENSURE COLUMNS CLEAR THE EXISTING KERBS
3. NO COLUMNS TO ATTACHED CARPORTS UNLESS NOTED OTHERWISE. ROOF BEAMS FIXED TO EXISTING BRICKWORK PARAPET WALLS. DETAILS TO ENGINEER.

NEW DOUBLE & SINGLE CAPRORT

FOR ATTACHED CARPORT SEE NOTE 3

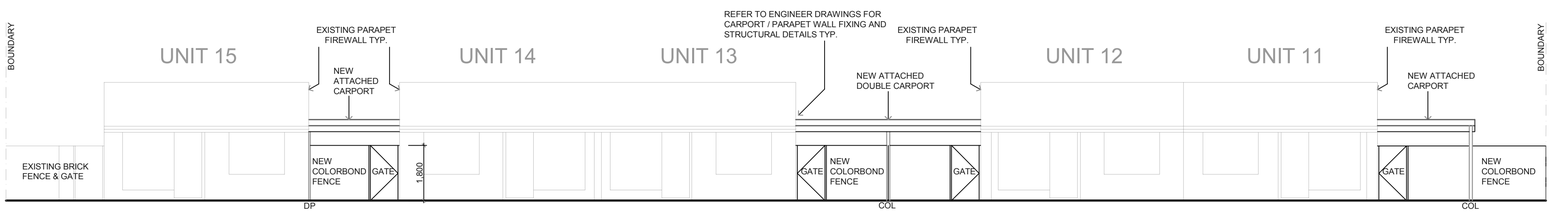

ATTACHED CARPORTS (ERIC STREET) ELEVATION 1 : 100

REV.	DESCRIPTION	DATE
1	ISSUED FOR BUILD LIC & TENDER	XX/XX/04

PROPOSED REFURBISHMENT
#103 FERGUSON STREET
MIDLAND

DRAWING TITLE
SITE, PLANS & ELEVATIONS

03.061 — PROJECT No.
A13 /1 — DWG. No. REV.

SCALE: AS SHOWN — CHECKED: GD
DRAWN: KD — DATE: 23/01/04
PLOTTED 29/09/2004 8:59 AM

MORLEY DAVIS architects
architecture , interiors , planning , project management
107 Cambridge Street, West Leederville WA 6007
Tel : (08) 9388 7777 Fax : (08) 9388 7755
Email : mda@morleydavis.com.au , ABN 61 4 05 811 799

THIS DRAWING IS COPYRIGHT PROTECTED.IT SHALL NOT BE USED WITHOUT DUE LICENCE FROM MORLEY DAVIS ARCHITECTS PTY LTD.

SOURCE: H:\2003 Jobs\03061 Midland Refurb\A13 1 #103 Ferguson\Drawings\A-DRWGS\A-Plans\03.061 #103 Ferguson.dwg