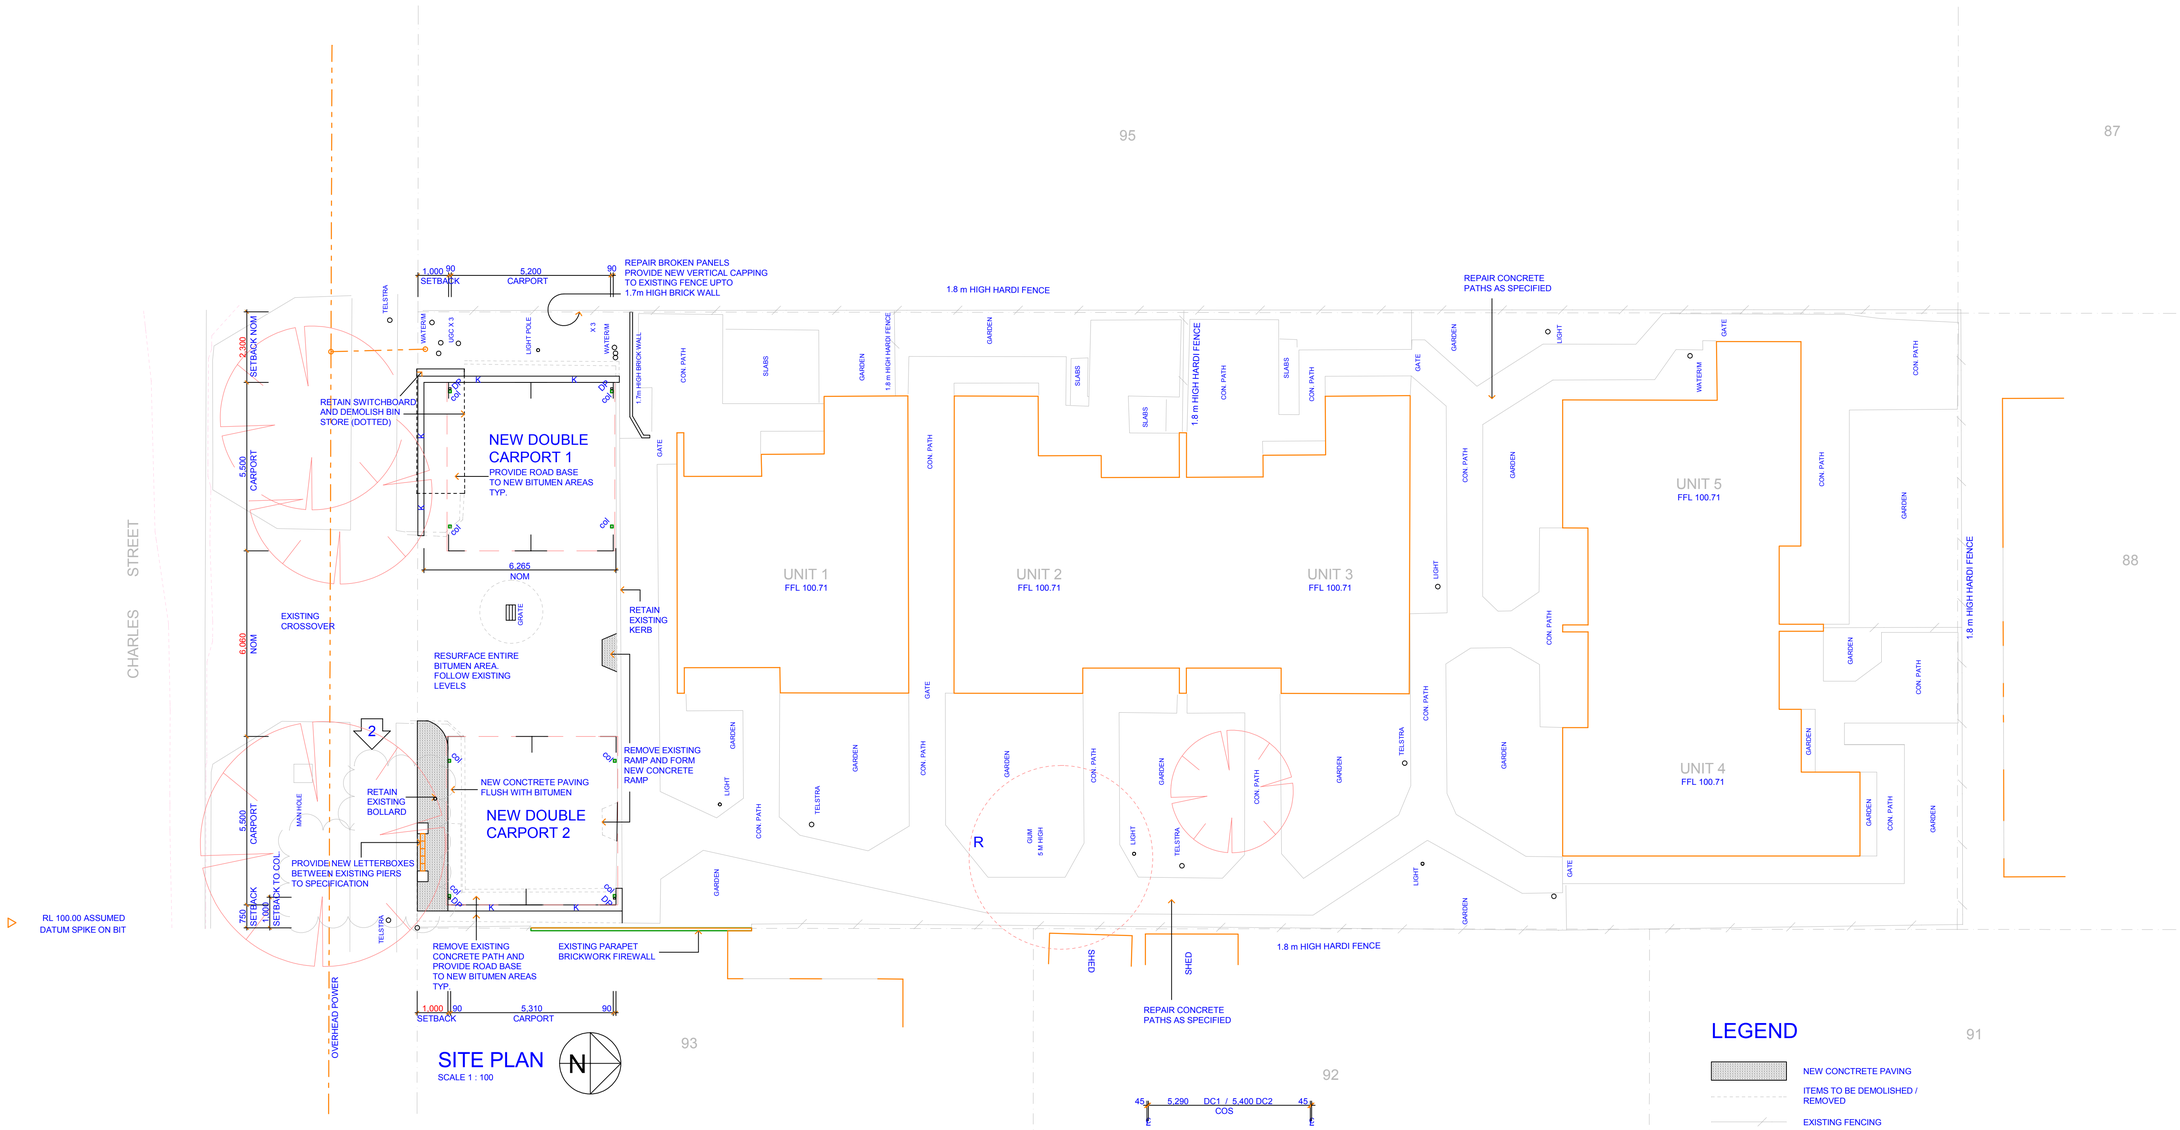

SITE PLAN

SCALE 1 : 100

N

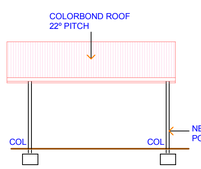

SIDE ELEVATION 1:100

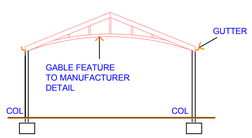

FRONT ELEVATION 1:100

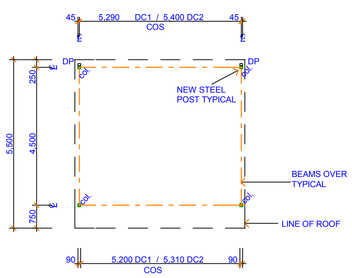

PLAN 1:100

NEW DOUBLE CARPORT

NOTES:
1. CARPORT STRUCTURAL DETAILS BY CARPORT MANUFACTURER
2. ALL DOWNPIPES (DP) TO DISCHARGE ONTO BITUMEN OR PAVING
3. DC1 = DOUBLE CARPORT 1
   DC2 = DOUBLE CARPORT 2

LEGEND

- NEW CONCTRETE PAVING
- ITEMS TO BE DEMOLISHED / REMOVED
- EXISTING FENCING
- K — NEW CONCRETE KERB
- TREE TO BE RETAINED
- R — TREE TO BE REMOVED

REV.	DESCRIPTION	DATE
2	REVISED/REISSUED B.LIC & TENDER	12/08/04
1	ISSUED FOR BUILD LIC & TENDER	05/08/04

PROPOSED REFURBISHMENT
#11 CHARLES STREET
MIDVALE

DRAWING TITLE
SITE, PLAN & ELEVATIONS

03.061 PROJECT No. | A11 /2 DWG. No. REV.

SCALE: AS SHOWN | CHECKED: GD
DRAWN: KD | DATE: 23/01/04

PLOTTED 12/08/2004 12:22 PM

MORLEY DAVIS architects
architecture , interiors , planning , project management
107 Cambridge Street, West Leederville WA 6007
Tel : (08) 9388 7777 Fax : (08) 9388 7755
Email : mda@morleydavis.com.au , ABN 61 4 05 811 799

THIS DRAWING IS COPYRIGHT PROTECTED.IT SHALL NOT BE USED WITHOUT DUE LICENCE FROM MORLEY DAVIS ARCHITECTS PTY LTD.

SOURCE : H:\03061\03061\Working\A11\03061 A11 Drawing\03061 A11 Drawing.vwx