REV.	DESCRIPTION	DATE
1	ISSUED TO PROJECT MANAGER & ENGINEER	14/07/04

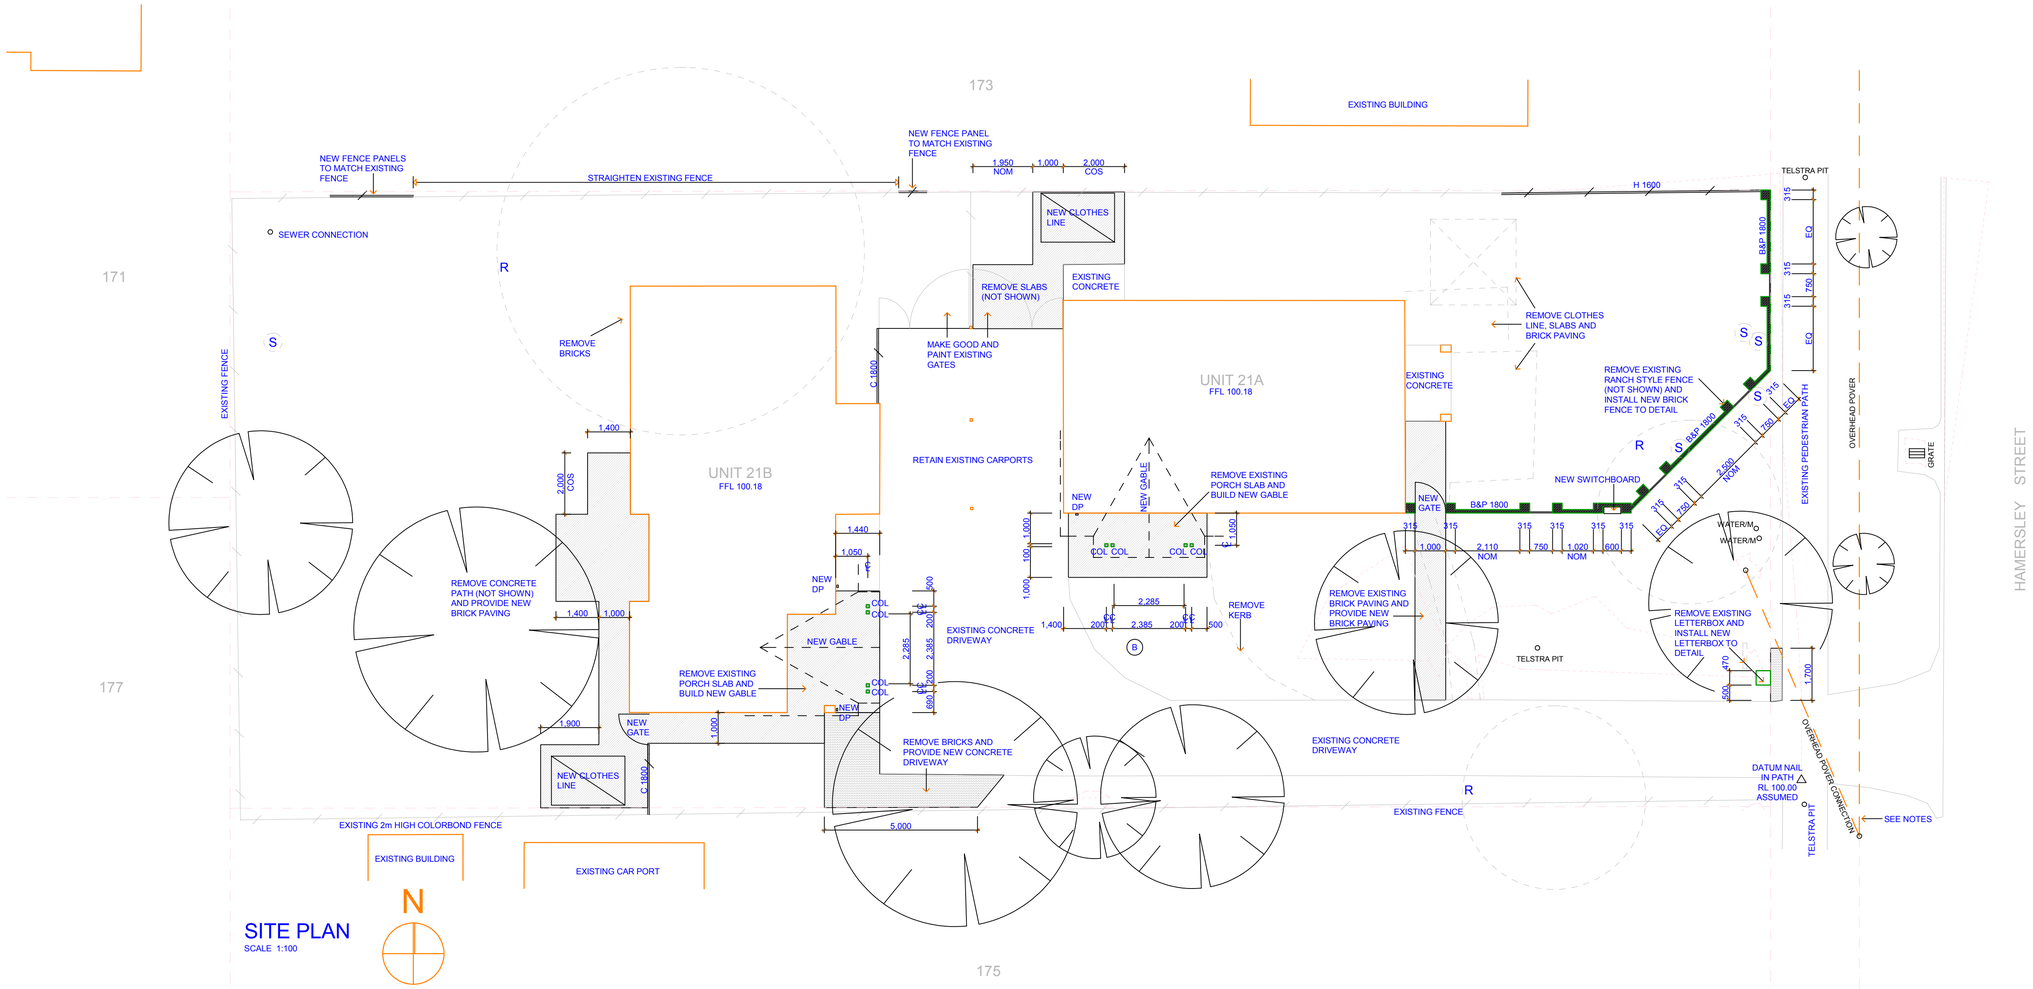

SITE PLAN

SCALE 1:100

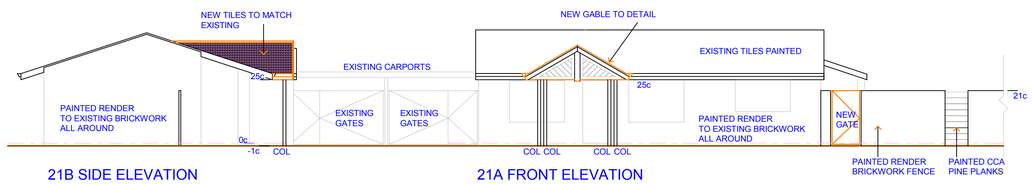

21B SIDE ELEVATION

SCALE 1:100

21A FRONT ELEVATION

SCALE 1:100

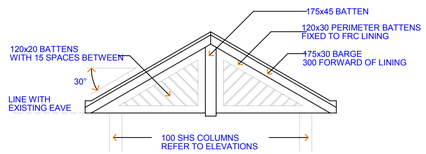

GABLE DETAIL

SCALE 1:50

NOTES
ALL TIMBER DRESSED

NOTES

1. ONLY NEW DOWNPIPES (NEW DP) INDICATED
2. PROVIDE UNDERGROUND POWER AS PER CONSULTANTS DRAWINGS

LEGEND

- B — BOLLARD LIGHT TO ELECTRICAL ENGINEER DRAWING AND SPEC.
- NEW GATE — NEW GATE TO SPEC.
- NEW BRICK PAVING TO SPEC.
- NEW INSITU CONCRETE
- B&P 1800 — RENDERED BRICK & PAINTED PINE PLANKS FENCE HEIGHT NOMINATED
- EXISTING FENCE / KERB / STRUCTURE TO BE REMOVED
- C 1800 — COLORBOND FENCE HEIGHT NOMINATED
- H 1800 — NEW HARDIFENCE HEIGHT NOMINATED
- S — STUMP TO BE REMOVED
- R — TREE TO BE REMOVED
- TREE TO REMAIN

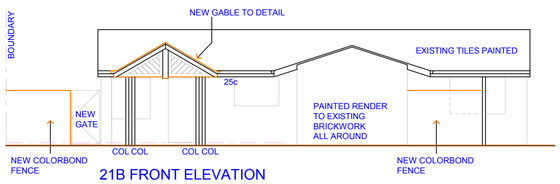

21B FRONT ELEVATION

SCALE 1:100
NOTE - CARPORT NOT INDICATED

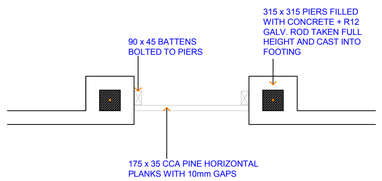

BRICK FENCE DETAIL

SCALE 1 : 20

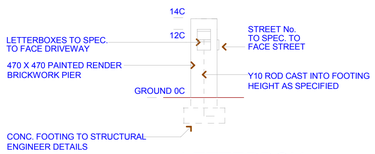

LETTERBOX DETAIL

SCALE 1:50

NOTE: 1. ALL NEW WALLS TO HAVE DPC AS SPECIFIED
2. FOOTINGS SHALL NOT ENCROACH BOUNDARY

#21A & 21B HAMERSLEY ST MIDLAND

DRAWING TITLE
Site Plan Elevs & Dets

01.007 PROJECT No. | A01 DWG. No. | 1 REV.

SCALE: AS SHOWN | DATE: 14-07-04
DRAWN: KD | CHECKED: GD

LAST SAVED 14/07/2004 | PLOTTED 11:47 AM
SAVED BY staff7 | Wednesday, 14 July 2004

MORLEY DAVIS architects
architecture , interiors , planning , project management
107 Cambridge Street, West Leederville WA 6007
Tel : (08) 9388 7777 , Fax : (08) 9388 7755
Email : mda@morleydavis.com.au , ABN 61 4 05 811 799

THIS DRAWING IS COPYRIGHT PROTECTED.IT SHALL NOT BE USED WITHOUT DUE LICENCE FROM MORLEY DAVIS ARCHITECTS PTY LTD.

SOURCE H:\2001(pro)\01.007 Midland-Additional work\21 Hamersley\Drawings & I:\ARCHICAD PLANS\A PLANS\01007 21 Hamersley.pln