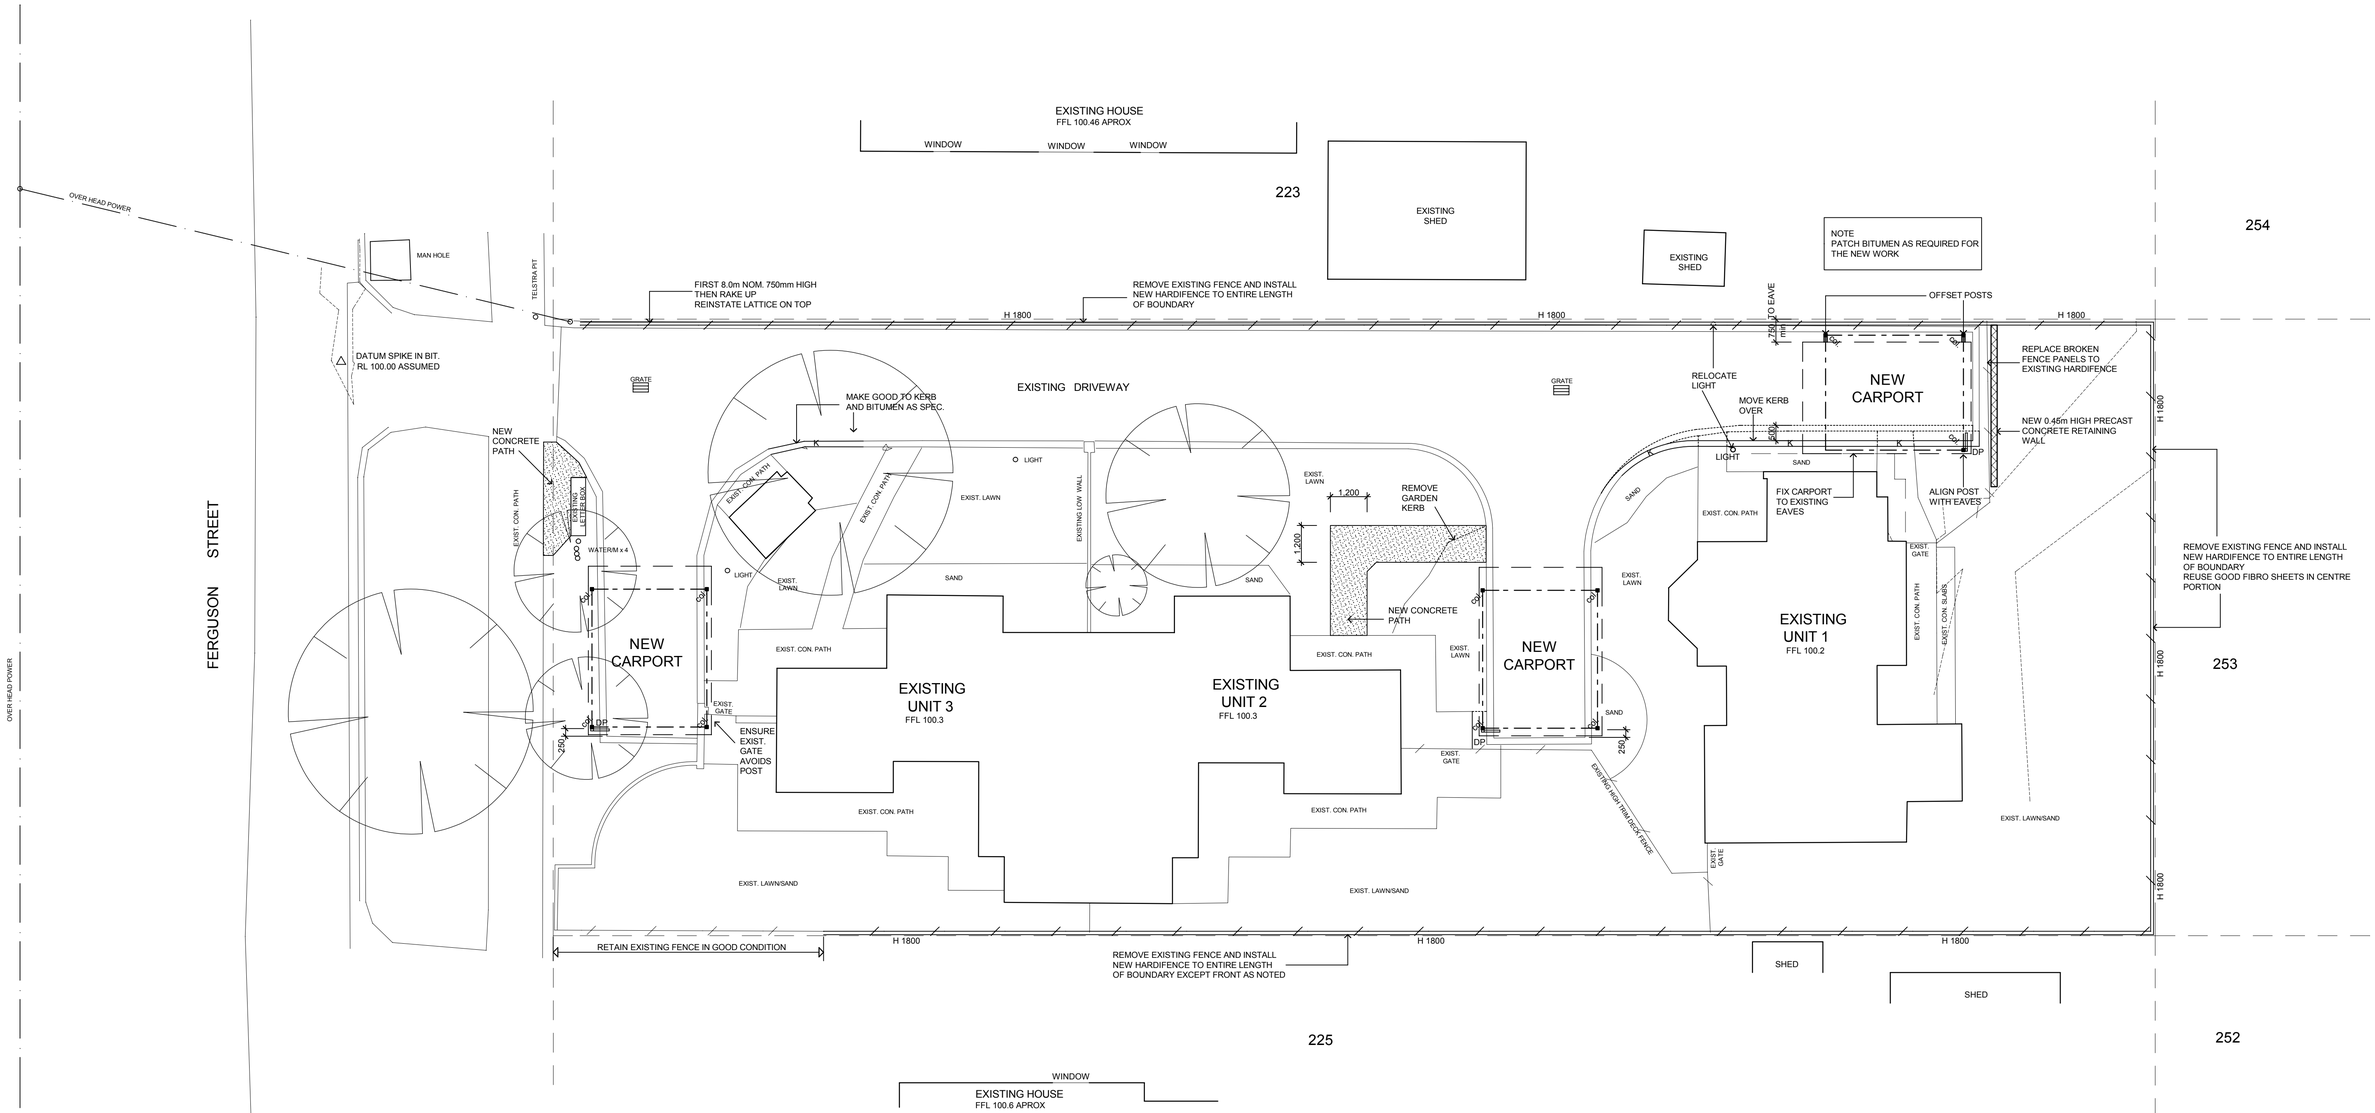

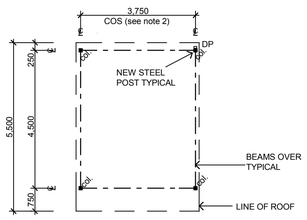

PLAN TYP. 1:100

NEW CARPORT

NOTES:
1. CARPORT STRUCTURAL DETAILS BY CARPORT MANUFACTURER
2. CHECK ON SITE WIDTH OF CARPORTS AND ENSURE COLUMNS CLEAR THE EXISTING KERBS

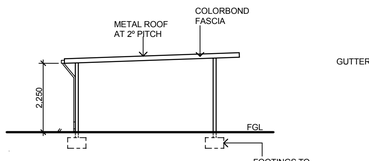

SIDE ELEVATION TYP. 1:100

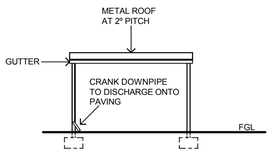

BACK ELEVATION TYP. 1:100

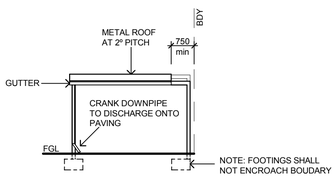

OFFSET POSTS
BACK ELEVATION
UNIT 1 CARPORT 1:100

LEGEND

- NEW CONCRETE KERB
- NEW CONCRETE PAVING
- EXISTING BRICKWORK FENCE/WALL
- BOUNDARY LINE
- H 1800 — NEW HARDI FENCE HEIGHT AS NOTED
- EXISTING FENCE
- EXISTING TREE TO BE RETAINED

PROPOSED CARPORTS
LOT 224 #30 FERGUSON ST
MIDLAND

DRAWING TITLE
SITE, PLANS AND ELEVATIONS

REV.	DESCRIPTION	DATE

SCALE: 1:100 DATE: 15-04-04
DRAWN: KD 03.061 PROJECT No. A06 DWG. No. REV. CHECKED: GD

16 April 2004
03.061 #30Ferguson St PLOTTED 16/04/2004 13:20

MORLEY DAVIS architects
architecture . interiors . planning . project management
107 Cambridge Street, West Leederville WA 6007
Tel : (08) 9388 7777 Fax : (08) 9388 7755
Email : mda@morleydavis.com.au ABN 61 405 811 799

THIS DRAWING IS COPYRIGHT PROTECTED IT SHALL NOT BE USED WITHOUT DUE LICENCE FROM MORLEY DAVIS ARCHITECTS PTY LTD.