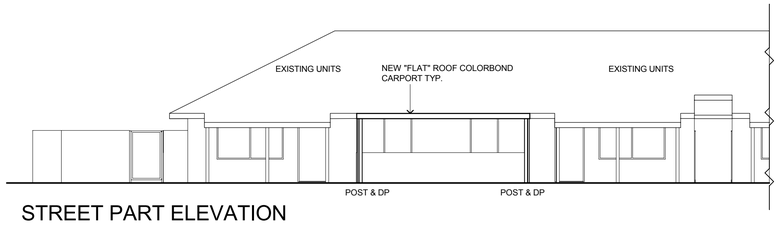

STREET PART ELEVATION

SCALE 1 : 100

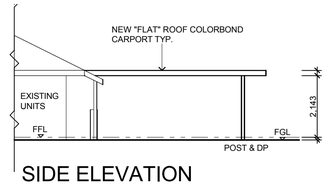

SIDE ELEVATION

SCALE 1 : 100

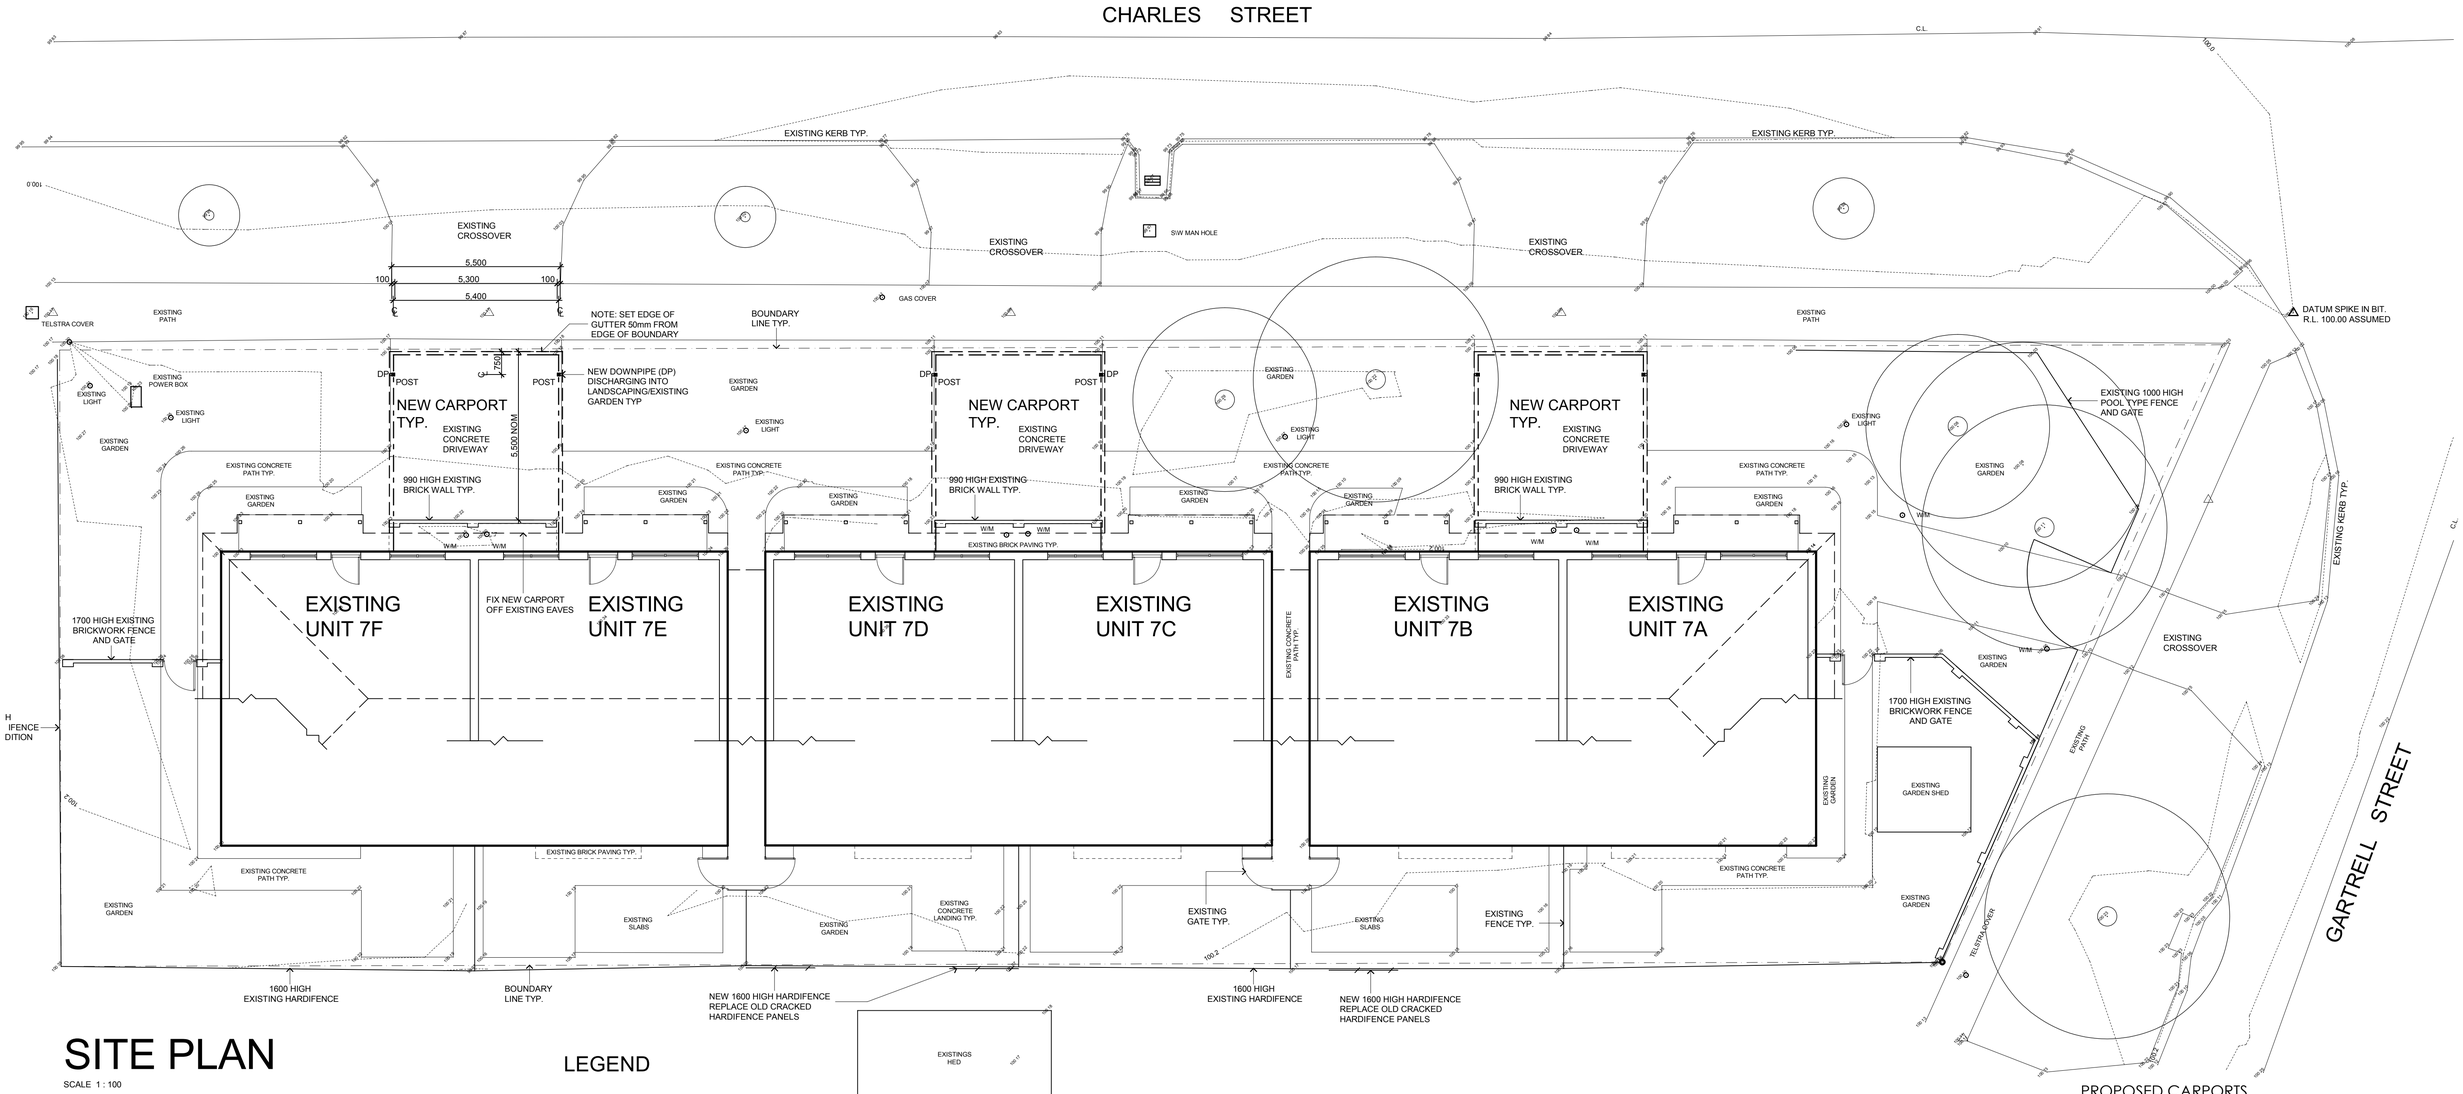

SITE PLAN

SCALE 1 : 100

NOTES

1 CARPORT POSTS TO BE BOLTED TO EXISTING CONCRETE DRIVEWAYS. REFER TO SPEC.

LEGEND

- EXISTING BRICKWORK FENCE/WALL
- BOUNDARY LINE
- EXISTING FENCE
- NEW HARDIFENCE HEIGHT AS NOTED
- EXISTING GATE
- EXISTING TREE TO BE RETAINED

PROPOSED CARPORTS
#7 GARTRELL STREET
MIDLAND

DRAWING TITLE		
SITE, PLAN & ELEVATIONS		
REV.	DESCRIPTION	DATE
1	ISSUED FOR TENDER & BUILDING LICENCE	23/01/04

SCALE: 1:100 DATE: 22-01-04
DRAWN: KD 03.061 PROJECT No. A01 / 1 DWG. No. REV. CHECKED: GD

23 January 2004
7 Gartrell Site&Elev

MORLEY DAVIS architects
architecture . interiors . planning . project management
107 Cambridge Street, West Leederville WA 6007
Tel : (08) 9388 7777 Fax : (08) 9388 7755
Email : mda@morleydavis.com.au , ABN 61 405 811 799

THIS DRAWING IS COPYRIGHT PROTECTED.IT SHALL NOT BE USED WITHOUT DUE LICENCE FROM MORLEY DAVIS ARCHITECTS PTY LTD.

MDa