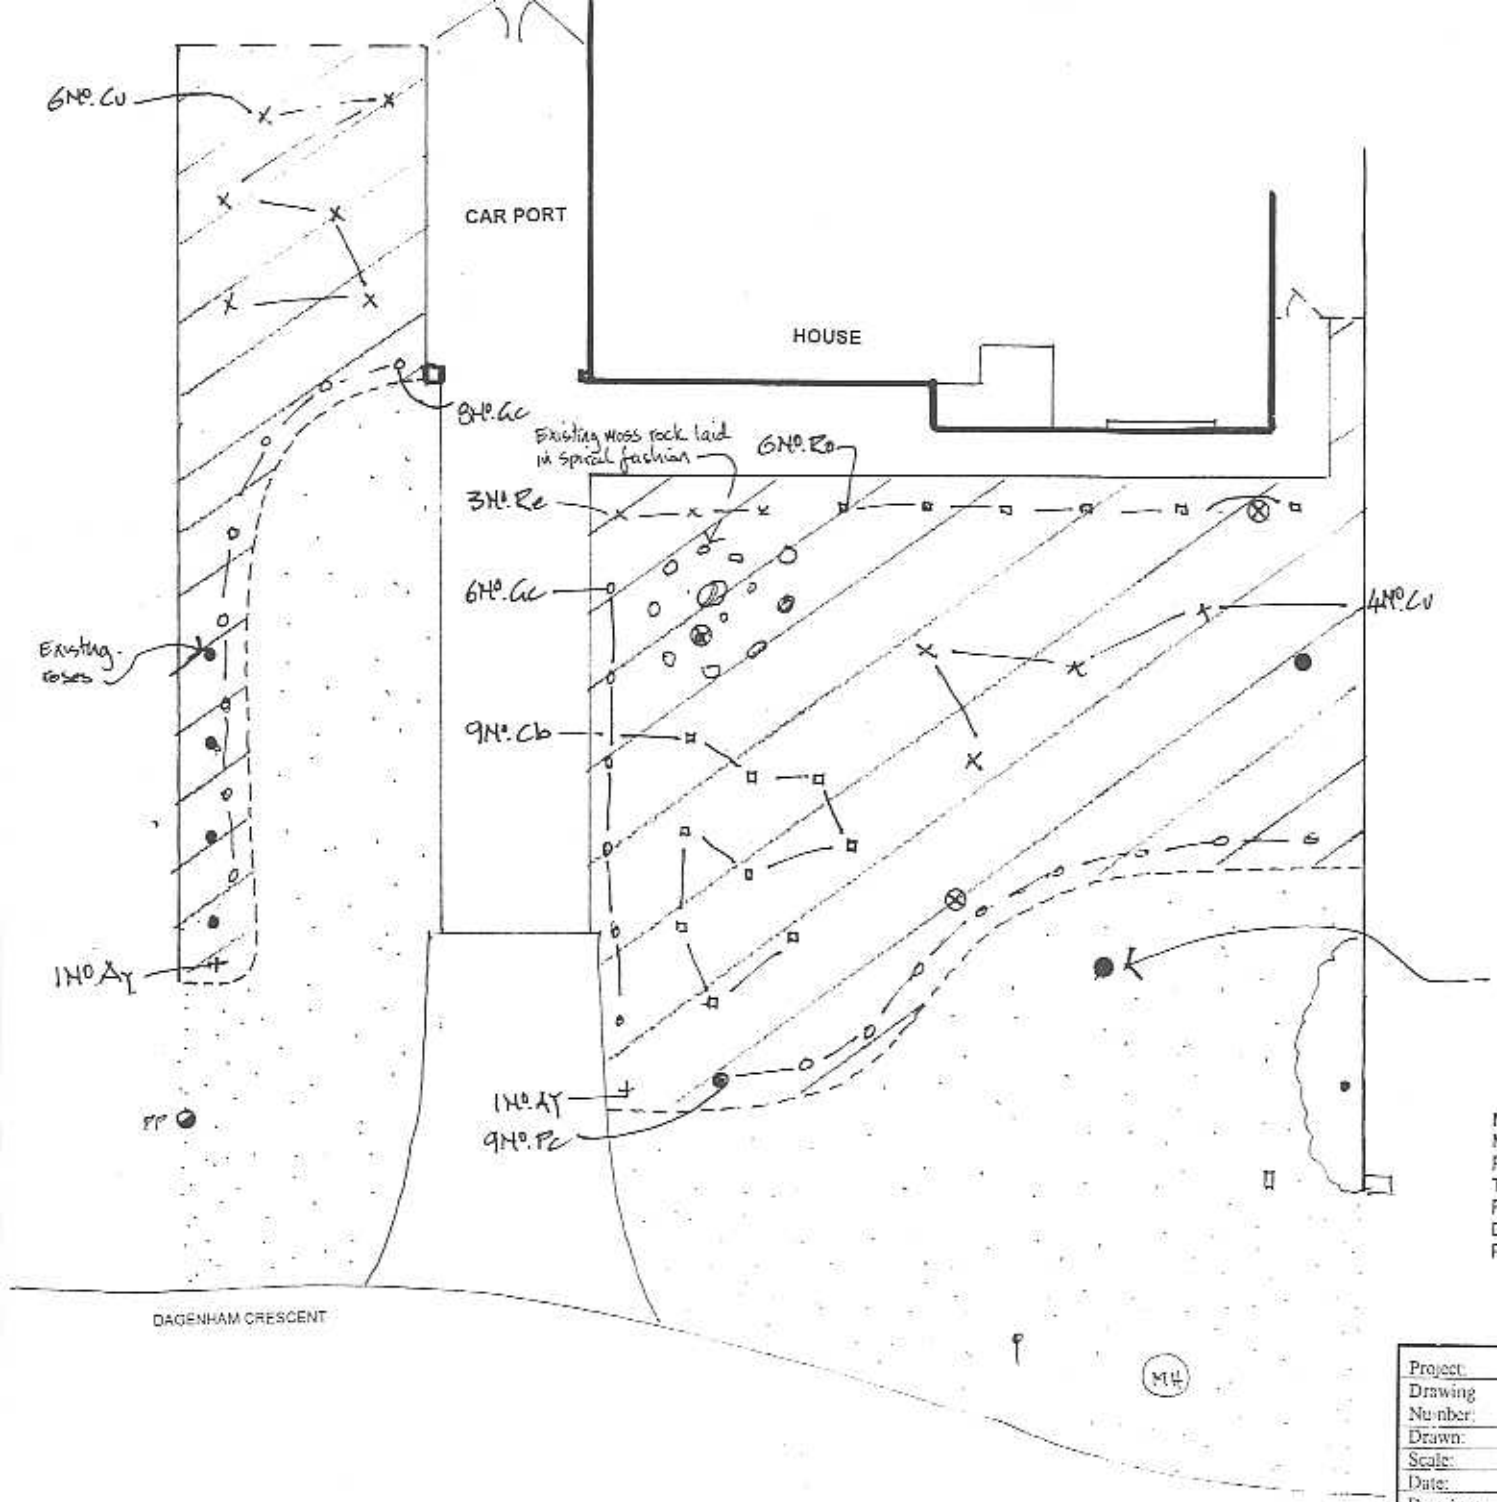

LEGEND

- RETAINED EXISTING TREE/PALM
- REMOVE EXISTING TREE/SHRUB
  Stump grind (if required) backfill and compact
- SPRAY GRASS AREAS TO BE SHRUB BEDS
  (Bio active roundup)
- BLACK JUNGLE MULCH (75mm DEEP)
- CONCRETE MOWING KERB (100X135mm)
- MOSS ROCK BOULDER (800mm OUT OF GROUND)
- MOSS ROCKS (USE EXISTING ONES ON SITE)
- RESTABLISHED LAWN AREA

PLANTING SCHEDULE

CODE	DESCRIPTION	SIZE	QTY
Ay	Anigozanthus 'Yellow Gem'	150mm	2
Cb	Calocephalus brownie	150mm	9
Cu	Chamaelaucium uncinatum 'Alba'	150mm	10
Gc	Grevillea crithmifolia	150mm	14
Pc	Plumbago capensis 'Blue flower'	150mm	9
Ro	Rosmarinus officinalis	150mm	6
Re	Russelia equisiformis	150mm	3

Note:
Ministry of Housing specification to apply.
Reticulation to all shrub & grass areas.
Tap timer to be installed to exterior tap.
Re-establish existing front verge lawn.
Do not damage during construction.
Prune and fertilize existing roses.

BY:.....

Project:	EASTERN HORIZONS
Drawing Number:	4183/WD01 Rev.
Drawn:	CH
Scale:	1:100
Date:	MARCH 2003
Drawing:	8 DAGENHAM CRESCENT LANDSCAPE PLAN

Gerard Healy & Associates Pty Ltd
Landscape Architecture, Site Planning, Urban Design
Recreational Planning, Land Rehabilitation
Suite 6/40 Victoria Street, Midland
PO Box 188, Midland WA 6936
Tel: (08) 9250 7277
Fax: (08) 9250 7577
email: ghassociates@bigpond.com.au