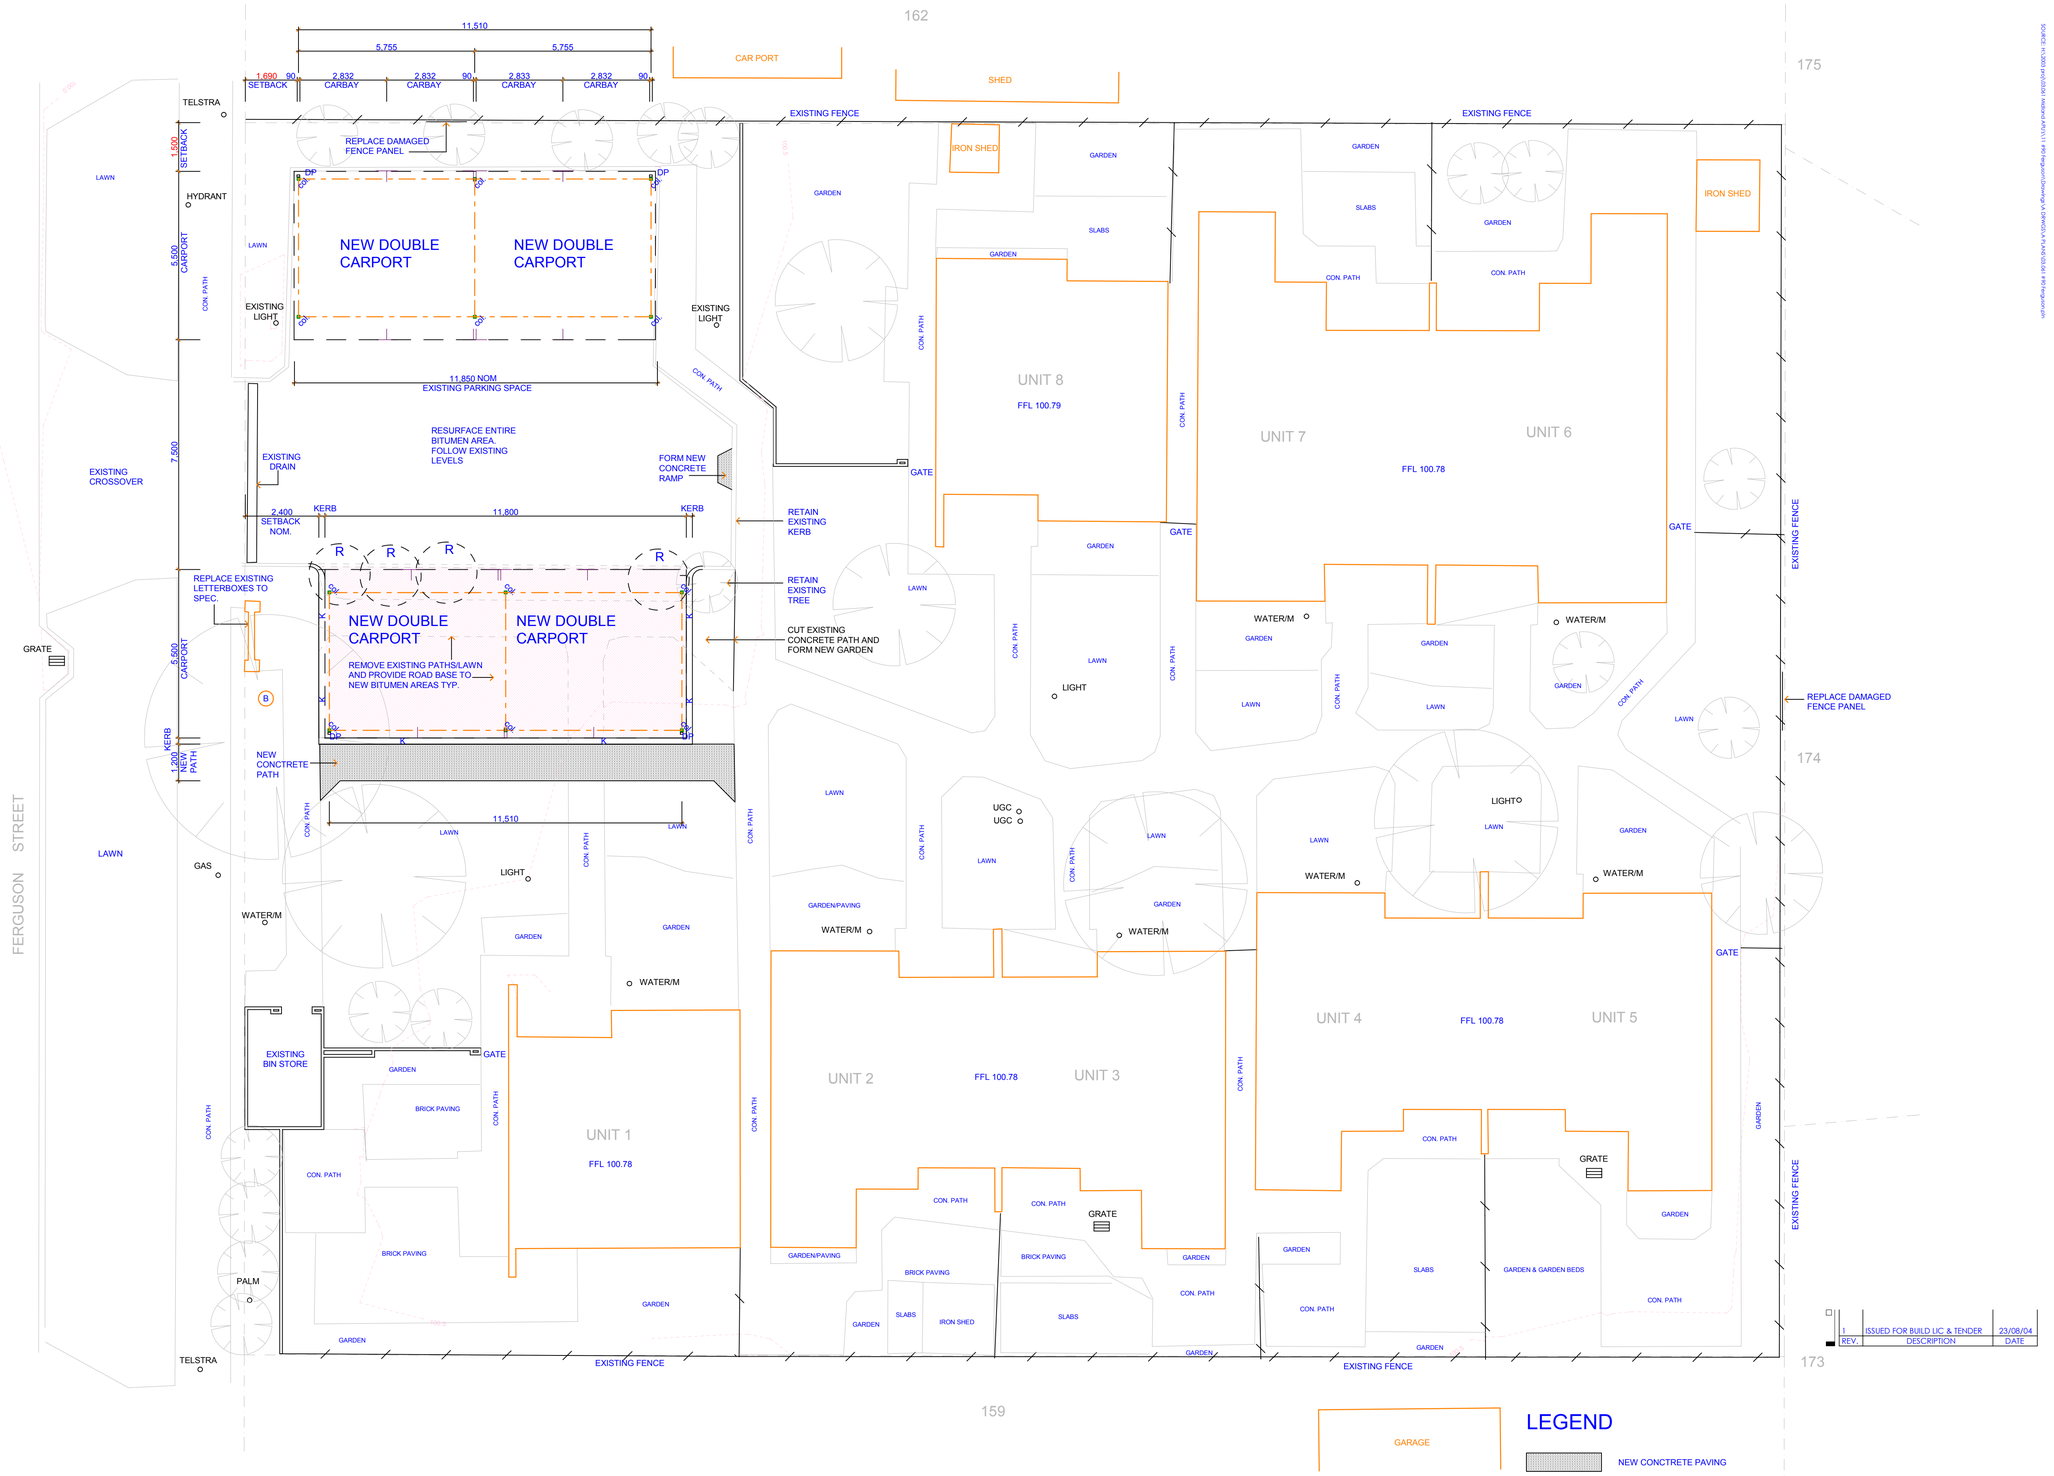

REV.	DESCRIPTION	DATE
1	ISSUED FOR BUILD LIC & TENDER	23/08/04

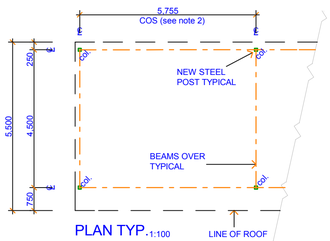

PLAN TYP. 1:100

NEW DOUBLE CARPORT

NOTES:
1. CARPORT STRUCTURAL DETAILS BY CARPORT MANUFACTURER
2. CHECK ON SITE WIDTH OF CARPORTS AND ENSURE COLUMNS CLEAR THE EXISTING KERBS

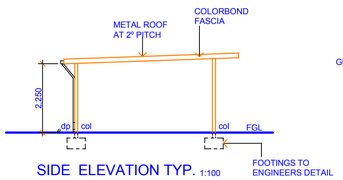

SIDE ELEVATION TYP. 1:100

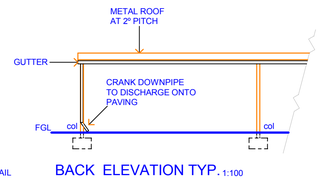

BACK ELEVATION TYP. 1:100

LEGEND

- NEW CONCTRETE PAVING
- NEW BITUMEN
- ITEMS TO BE DEMOLISHED / REMOVED
- EXISTING FENCING
- K NEW CONCRETE KERB
- TREE TO BE RETAINED
- R TREE TO BE REMOVED
- B NEW BOLLARD LIGHT

PROPOSED REFURBISHMENT #90 FERGUSON STREET MIDLAND

DRAWING TITLE
SITE, PLAN & ELEVATIONS

03.061 — PROJECT No.
A12 /1 — DWG. No. / REV.

SCALE: AS SHOWN — CHECKED: GD
DRAWN: KD — DATE: 23/01/04

PLOTTED 23/08/2004 1:31 PM

MORLEY DAVIS architects
architecture . interiors . planning . project management
107 Cambridge Street, West Leederville WA 6007
Tel : (08) 9388 7777 Fax : (08) 9388 7755
Email : mda@morleydavis.com.au . ABN 61 4 05 811 799

THIS DRAWING IS COPYRIGHT PROTECTED.IT SHALL NOT BE USED WITHOUT THE LICENCE FROM MORLEY DAVIS ARCHITECTS PTY LTD.