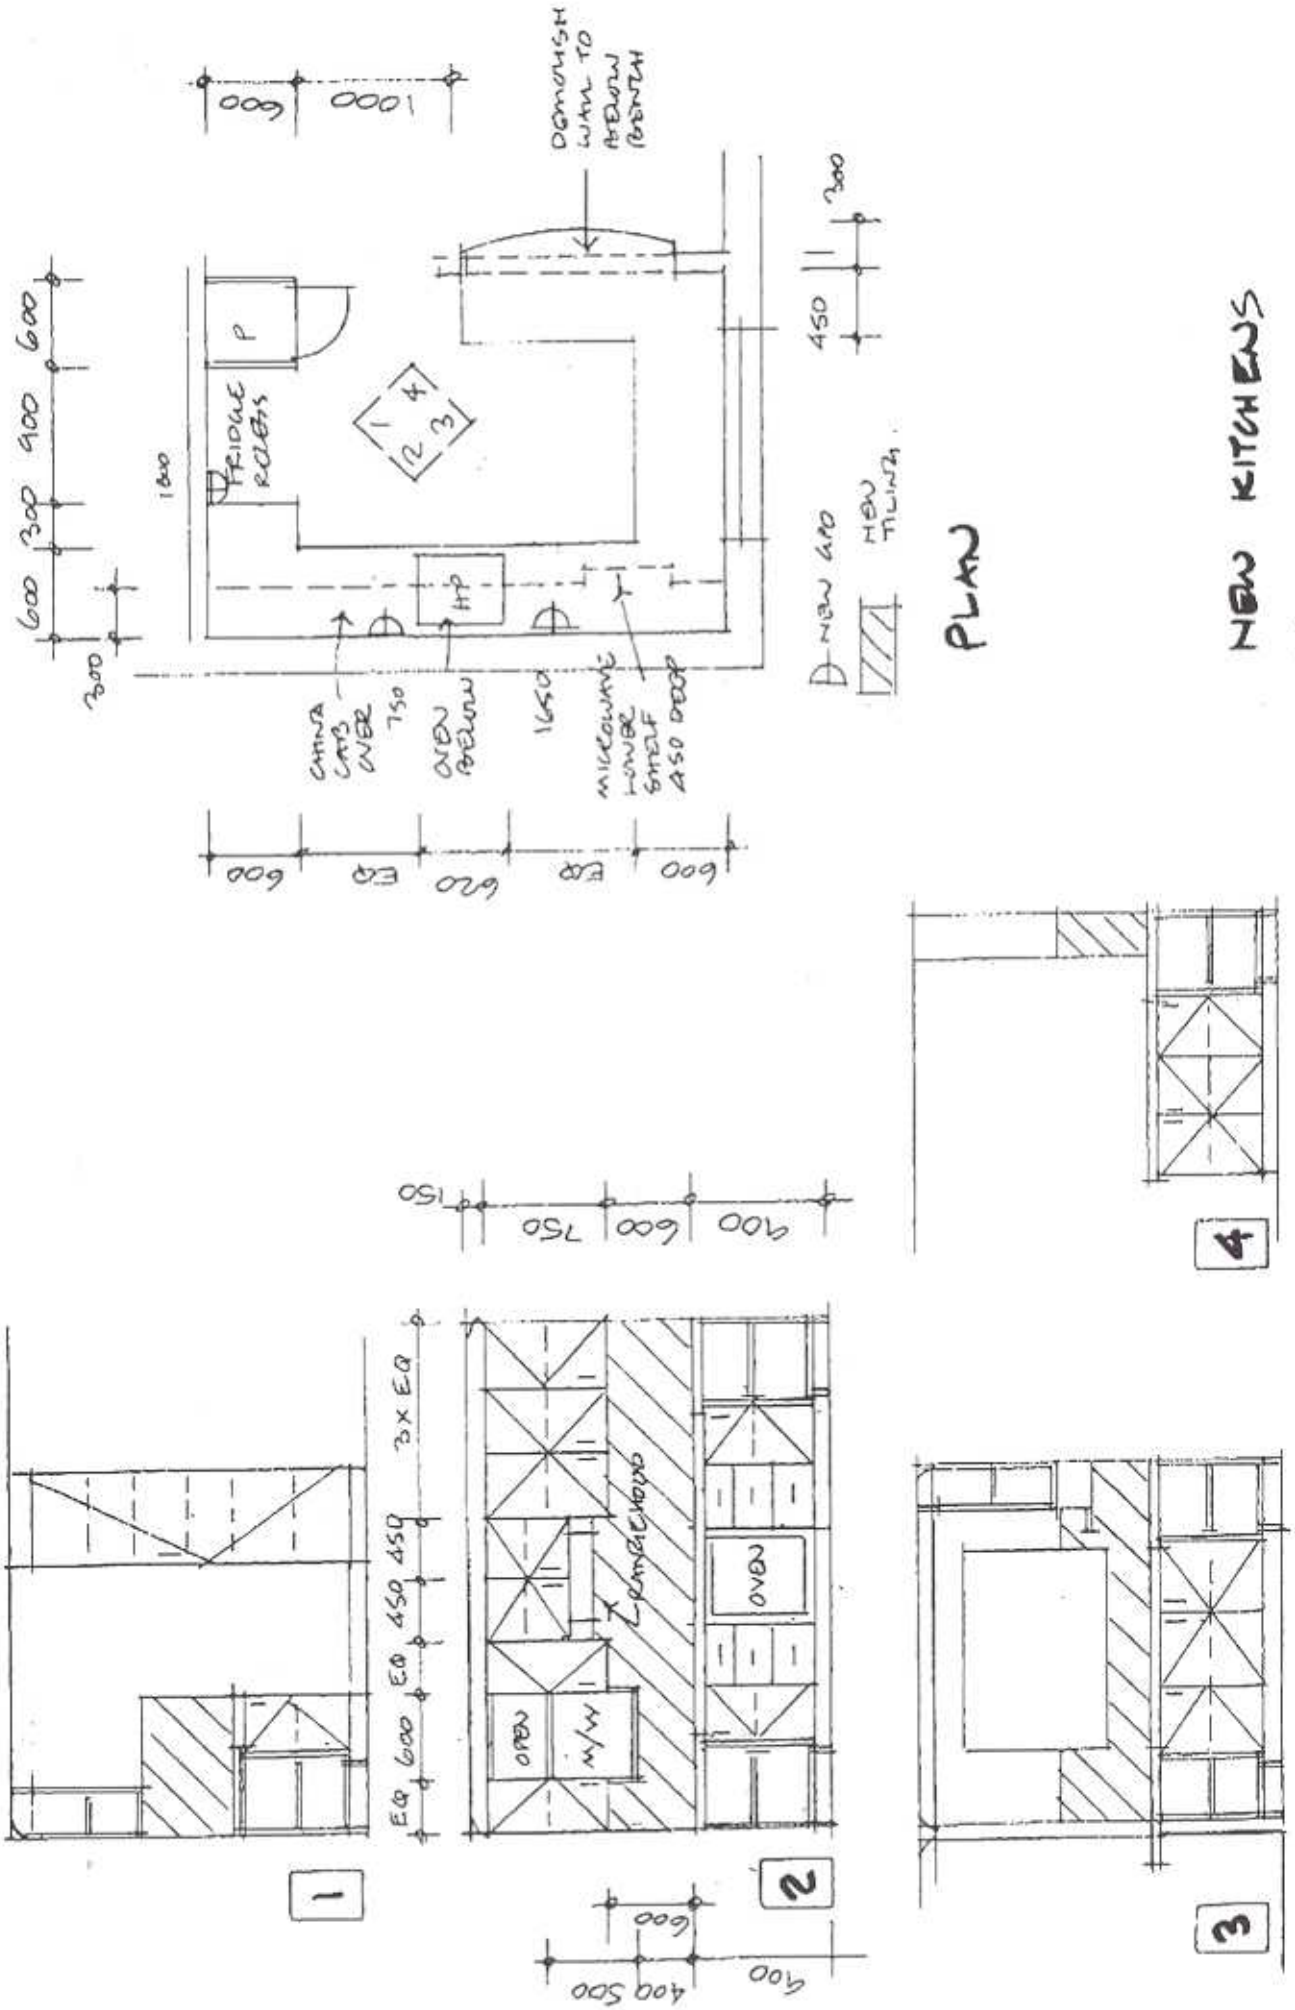
PLAN
NEW KITCHENS
65 EWART ST.
CHINA CAB OVER
MICROWAVE LOWER SHELF 450 DEEP
NEW TILING
3 X EQ
OVEN
N/W
1
2
3
4